AR 1912-13

PLATE No 8

Part of Section 32 Township 14 Range 12 East. Manitoba.

Department of the Interior, Canada.
HONOURABLE W. J. ROCHE MINISTER.
W. W. CORY, C. M. G. DEPUTY MINISTER
Water Power Branch
J. B. CHALLIES, SUPERINTENDENT.

WINNIPEG ELECTRIC RAILWAY COMPANY LIMITED
PINAWA CHANNEL DEVELOPMENT
GENERAL LAYOUT

Scale of Feet

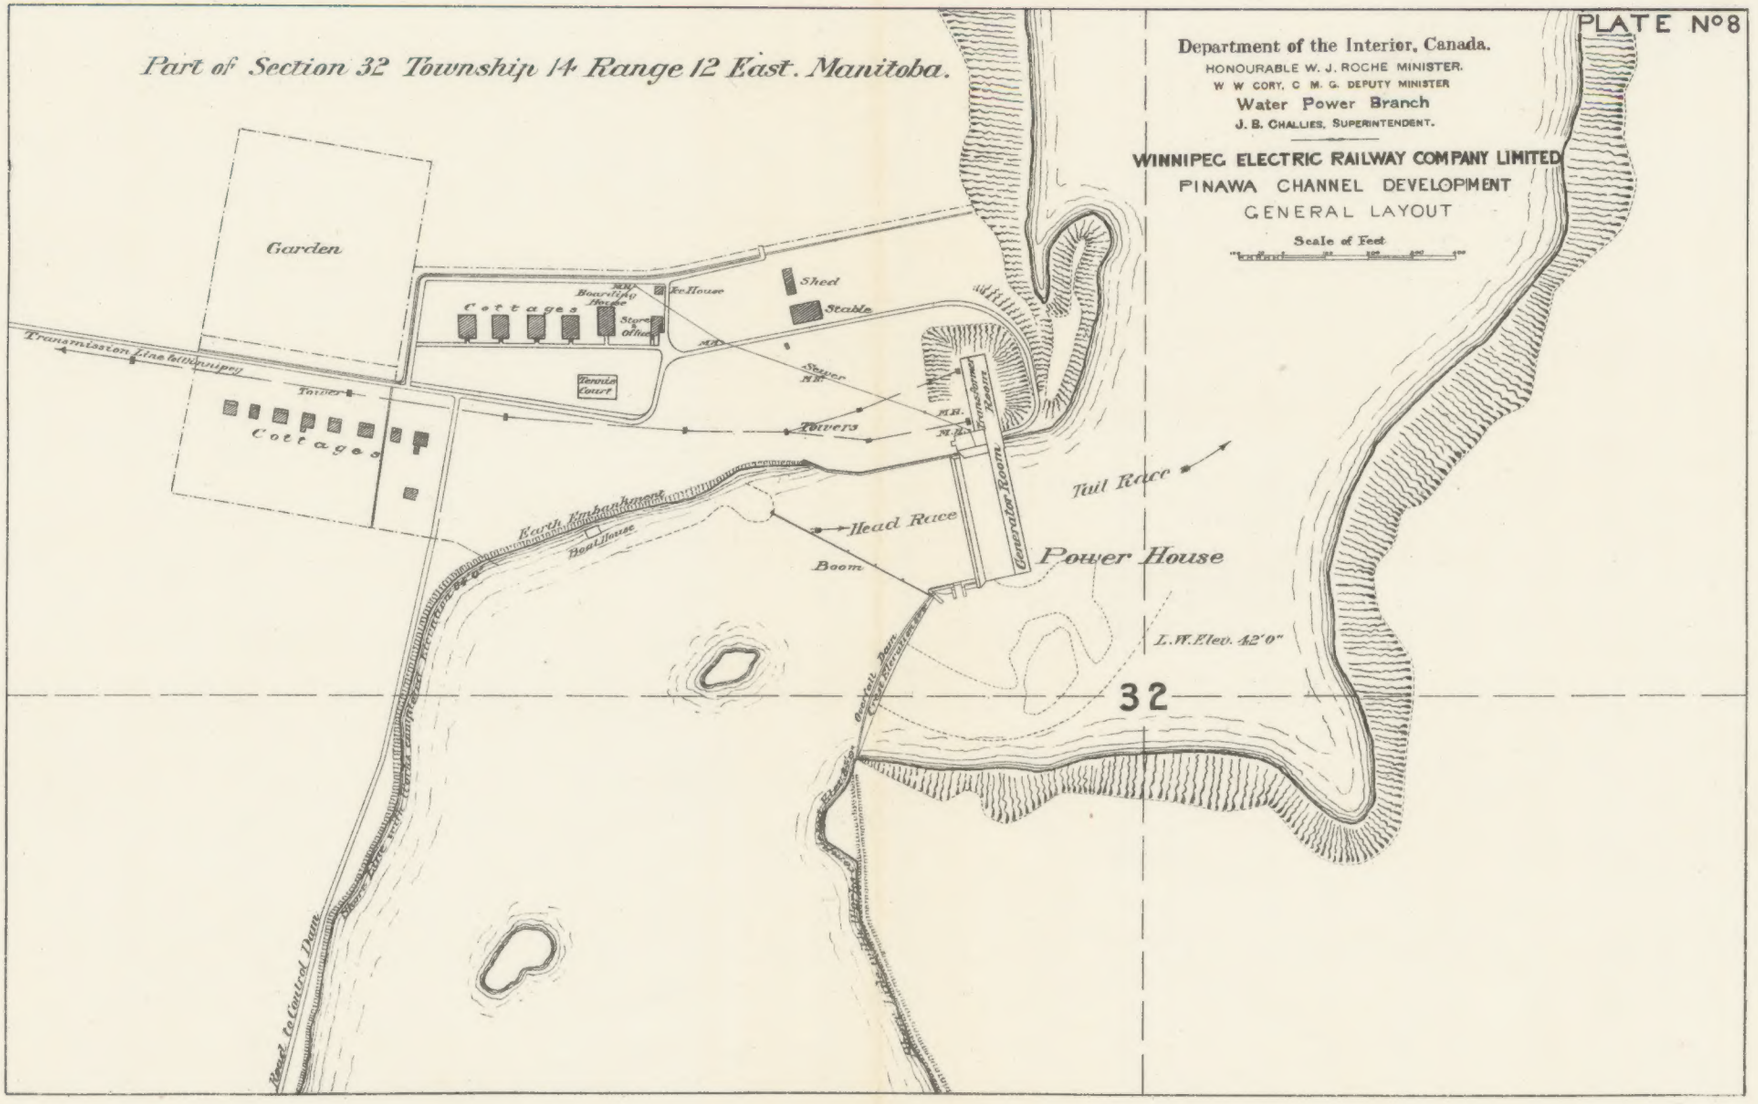

MAP COLLECTION
UNIVERSITY OF ALBERTA
EDMONTON, ALBERTA

Manitoba N-2 (1913) Plate 8 [Arch.]